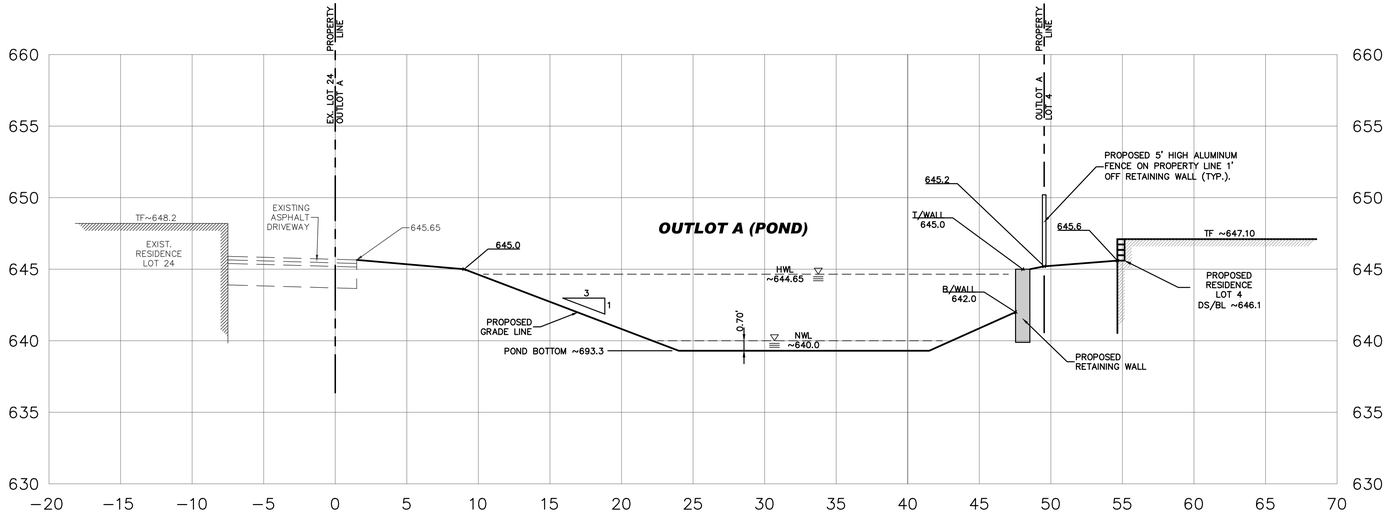

CROSS SECTION A-A

PROFILE SCALE
H: 1" = 5'
V: 1" = 5'

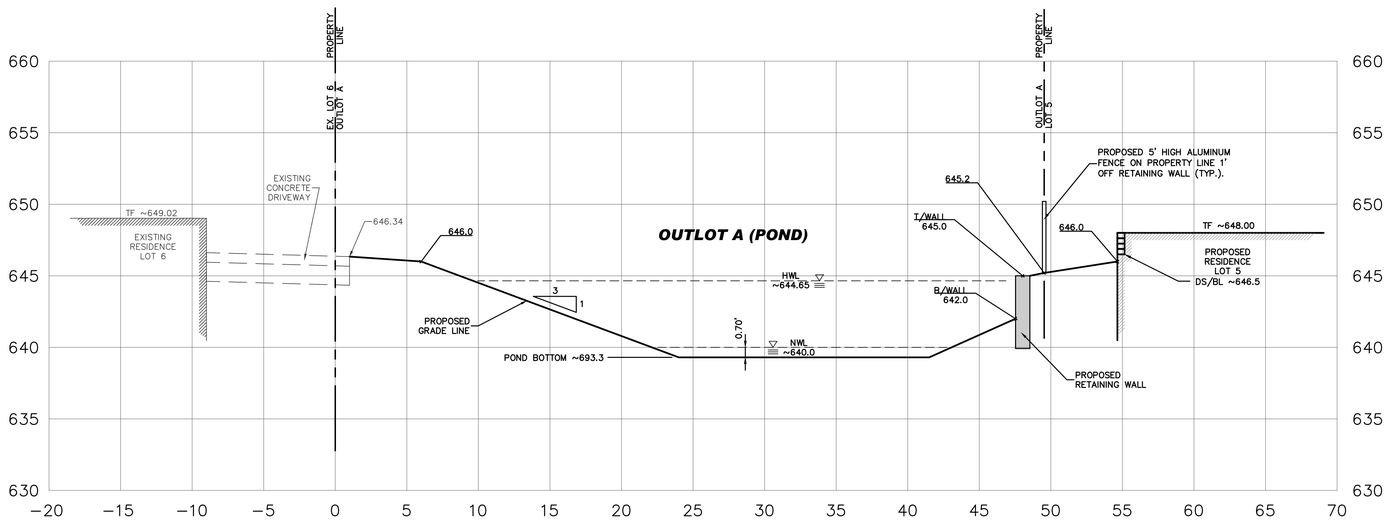

CROSS SECTION B-B

PROFILE SCALE
H: 1" = 5'
V: 1" = 5'

REVIEW SET
NOT FOR CONSTRUCTION

REVISIONS

NO.	DATE	DESCRIPTION	BY

McNAUGHTON DEVELOPMENT
11S220 JACKSON ST. Ste. 101
BURR RIDGE, ILLINOIS 60527
(630) 325-3400

POND CROSS SECTION EXHIBIT
FOR
KENSINGTON PLACE
555 N. KENSINGTON AVENUE
LA GRANGE PARK, ILLINOIS 60526

DESIGNTEK ENGINEERING, INC.
CONSULTING, CIVIL ENGINEERING & LAND SURVEYING
9930 W. 190TH STREET, SUITE L
MOKENA, ILLINOIS 60448
(708) 326-4961
FAX: (708) 326-4962
IL PROF. LIC. NO.: 184-003740

DEI

PROJECT INFORMATION
Project No.: 22-0025
Scale: AS NOTED
Date: 01-18-2023
Design By: SDS
Drawn By: NSM
Checked By: SDS

1
OF
1

POND CROSS SECTION EXHIBIT

L:\Projects\2022\22-0025\Engineering\DWG\Final\22-0025 FE.dwg Plot Date:1/18/2023 11:23:04 AM Bycmeske